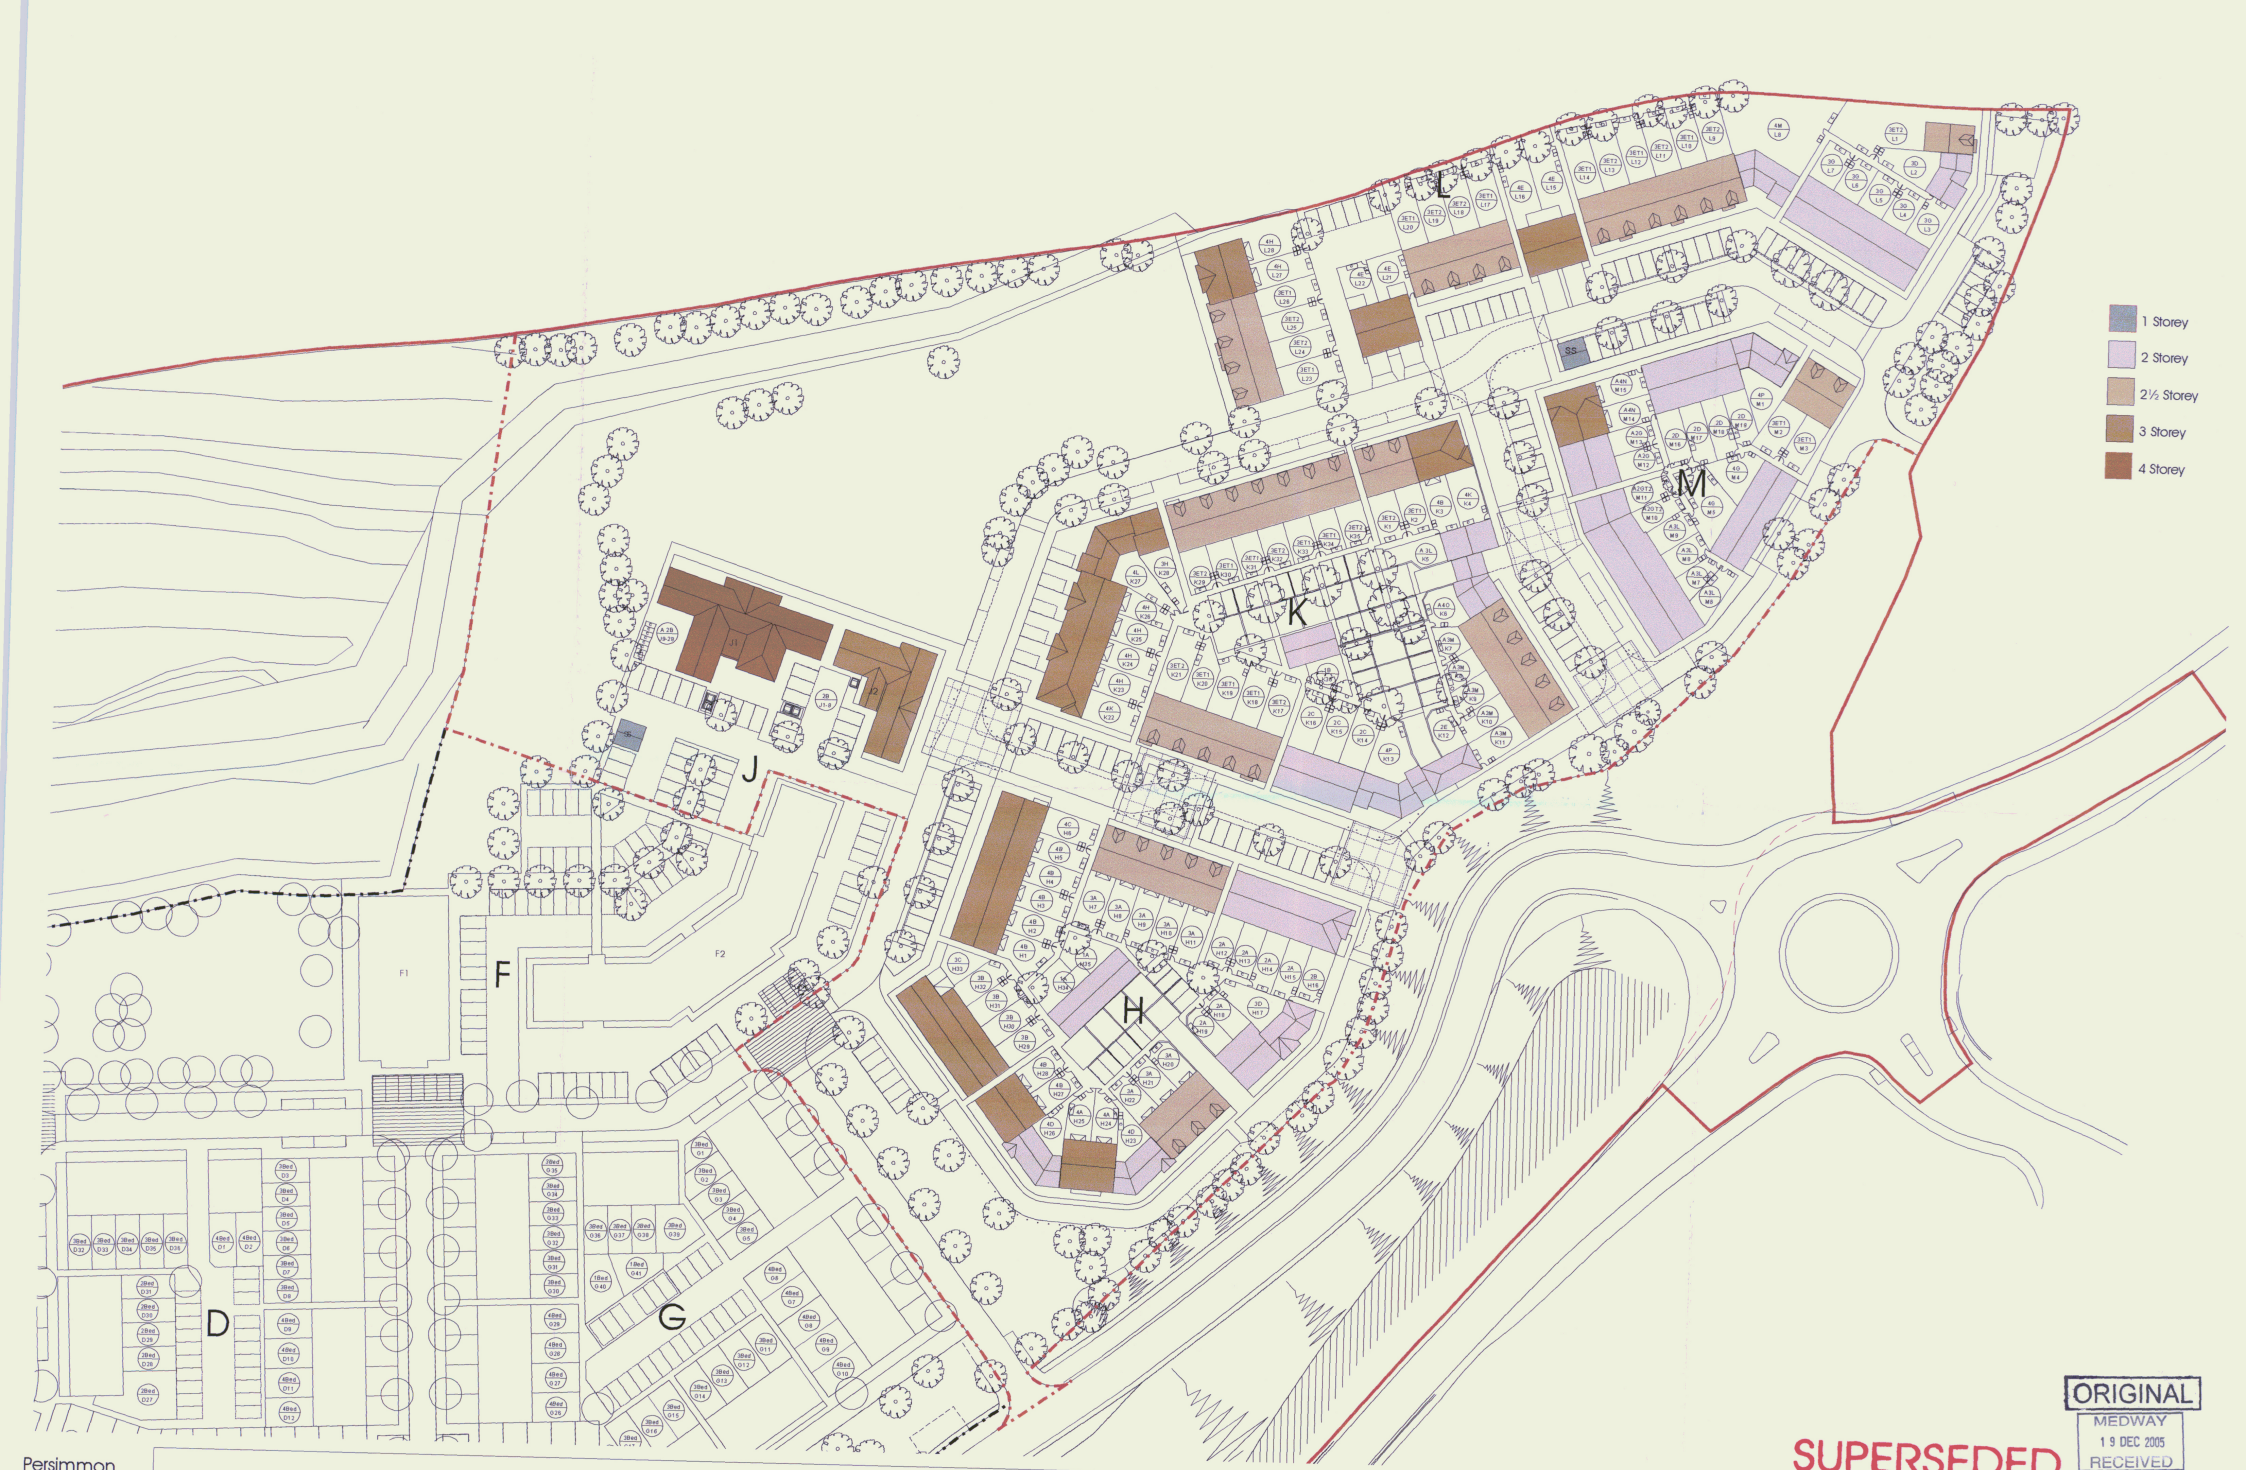

ORIGINAL
MEDWAY
19 DEC 2005
RECEIVED

SUPERSEDED

Persimmon Homes S.E.

Medway Gate
Cuxton

title: Storey Heights Masterplan
drawing no: A3760/2.1/07
drawn: ED/GS/PRB
checked:
scale: 1:500 @ A1
date: 12/05

PRP